Cawood

THIS IS THE RED OUT LINE LOCATION PLAN REFERED TO IN THE SECTION 106 AGREEMENT RELATING TO THE LAND NORTH WEST OF CASTLE CLOSE, CAWOOD, SELBY YO8 3SY PLANNING REFERENCE 2015/0518/OUT.

EXECUTED AS A DEED BY DAVID PULLEYN

D. Pulleyn

IN THE PRESENCE OF

BRIAN SCOTT Brian Scott

BLACKSMITHS COTTAGE

WISTOW, SELBY, YO8 3UZ

2/12/2015.

Site area 1'2950 m2

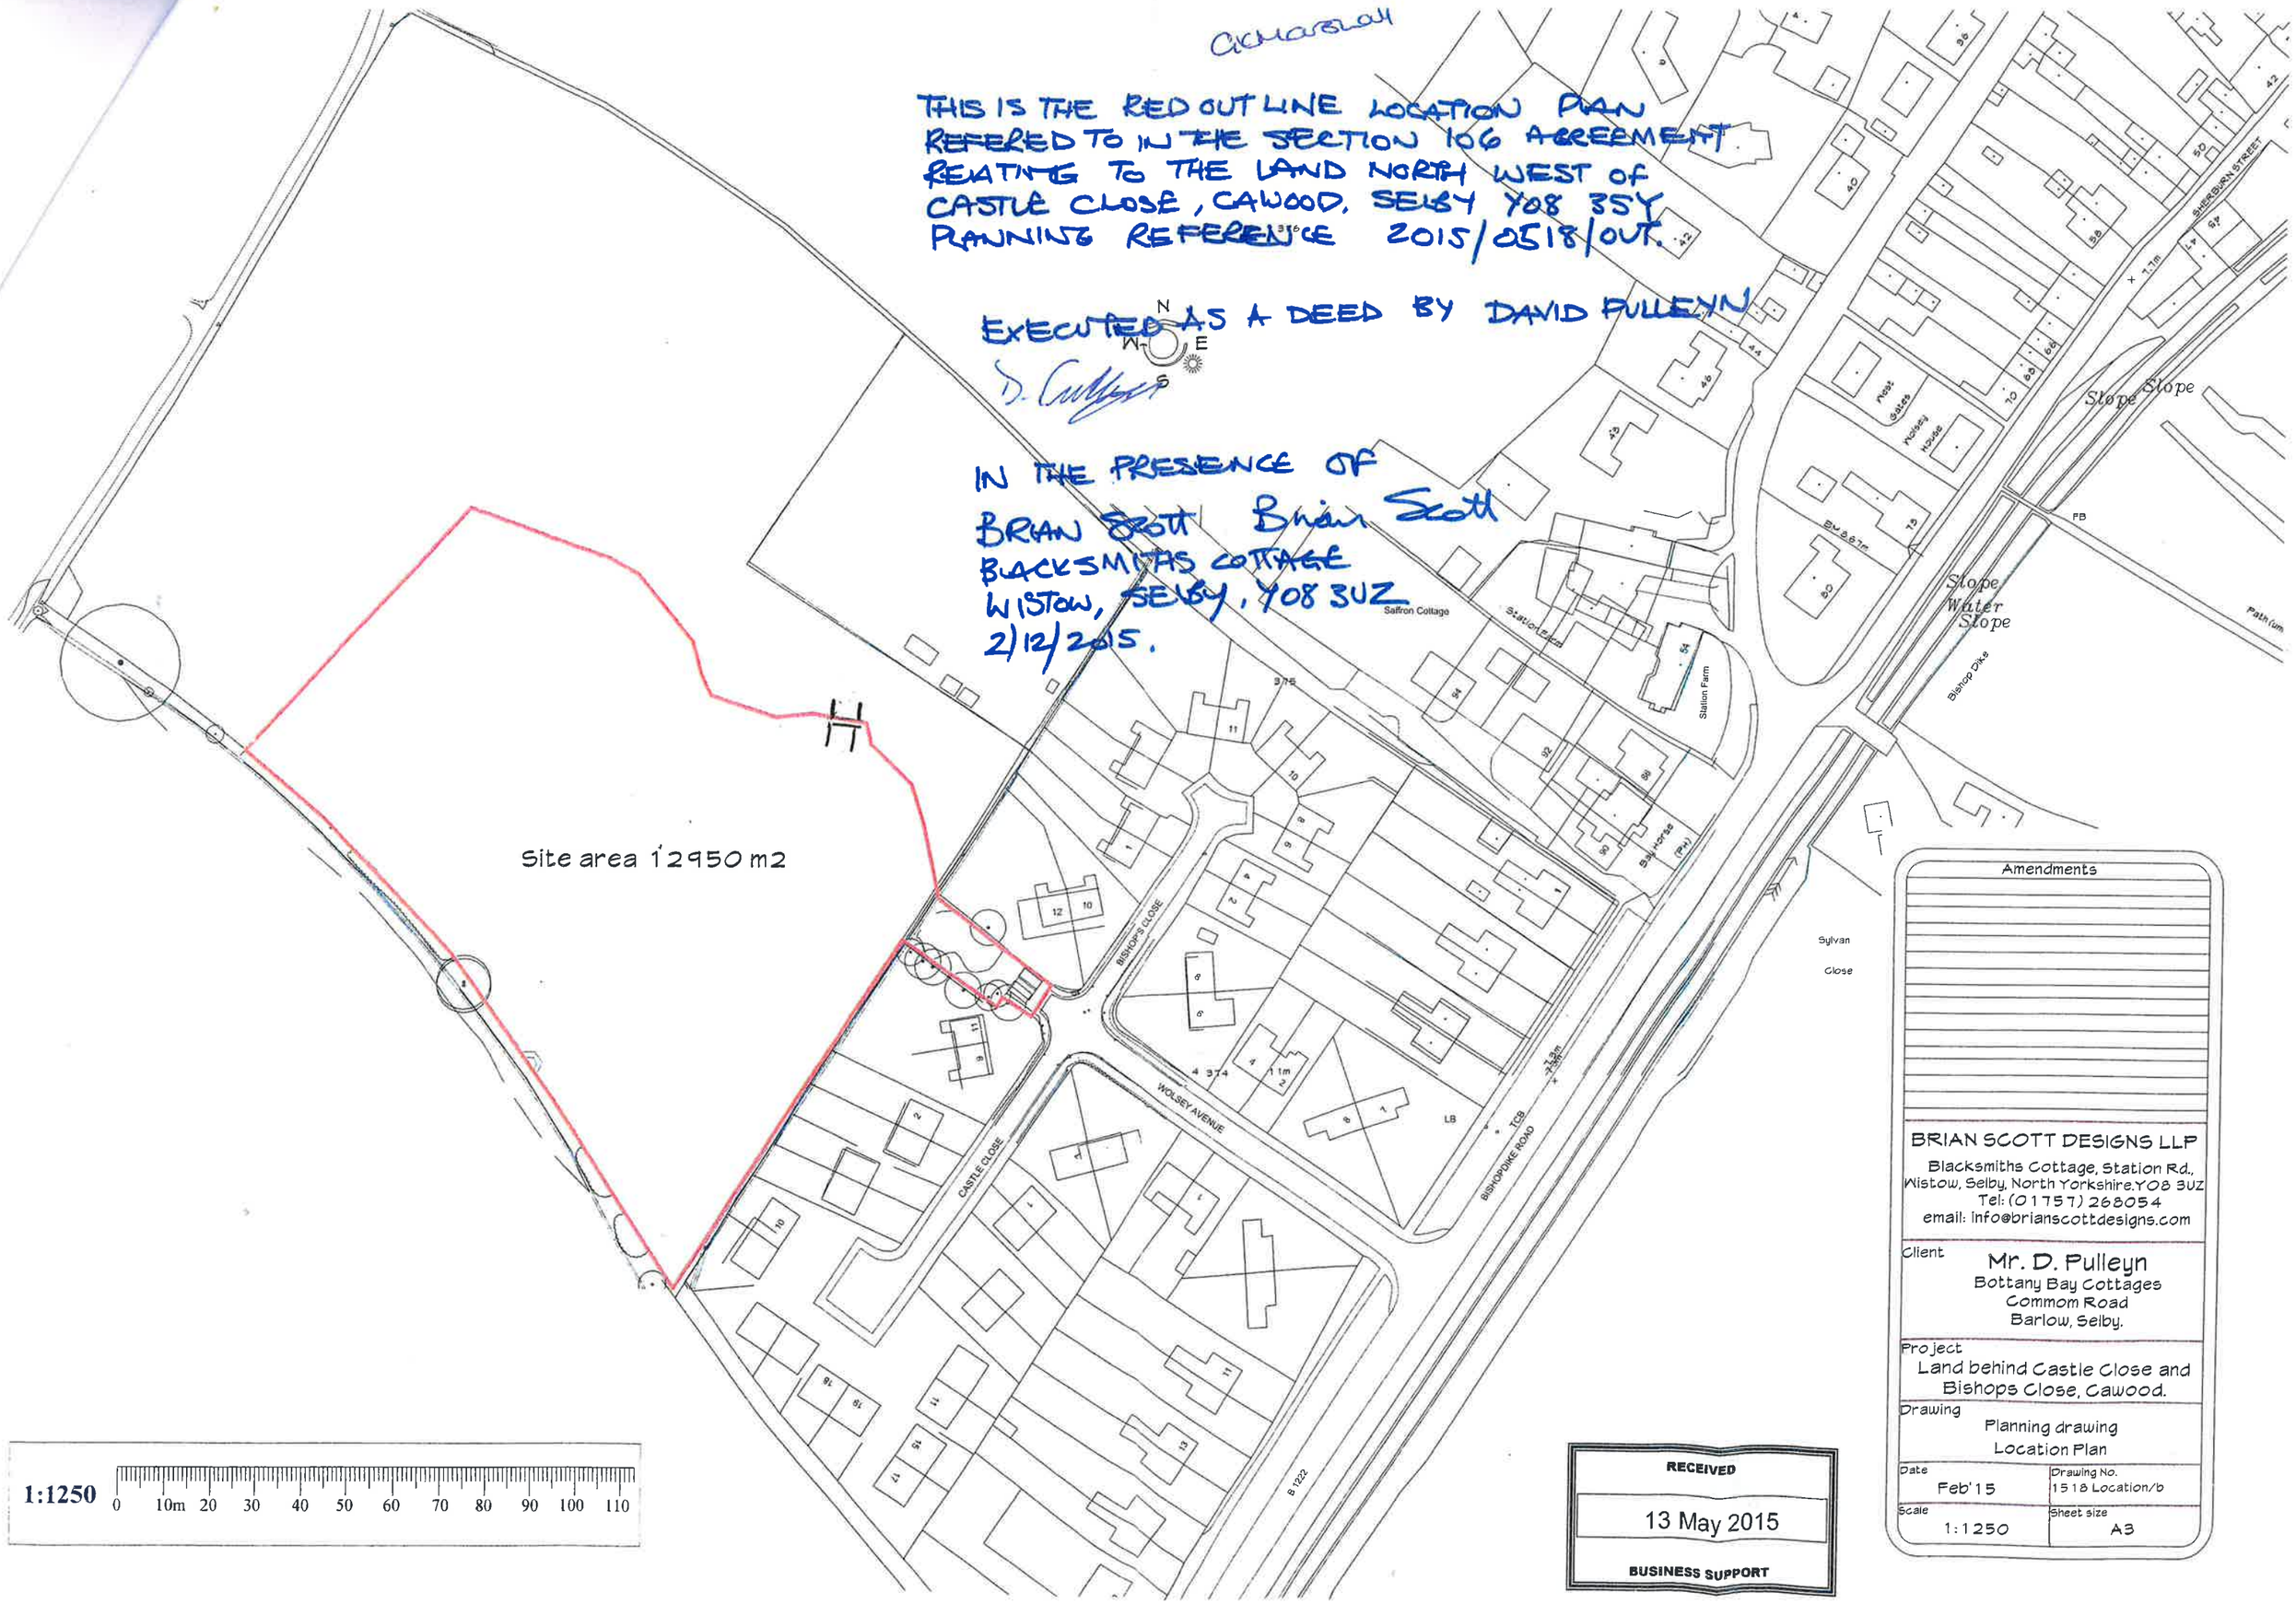

RECEIVED

13 May 2015

BUSINESS SUPPORT

Amendments

BRIAN SCOTT DESIGNS LLP

Blacksmiths Cottage, Station Rd., Wistow, Selby, North Yorkshire.YO8 3UZ
Tel: (01757) 268054
email: info@brianscottdesigns.com

Client
Mr. D. Pulleyn
Bottany Bay Cottages
Commom Road
Barlow, Selby.

Project
Land behind Castle Close and Bishops Close, Cawood.

Drawing
Planning drawing
Location Plan

Date	Drawing No.
Feb'15	1518 Location/b
Scale	Sheet size
1:1250	A3