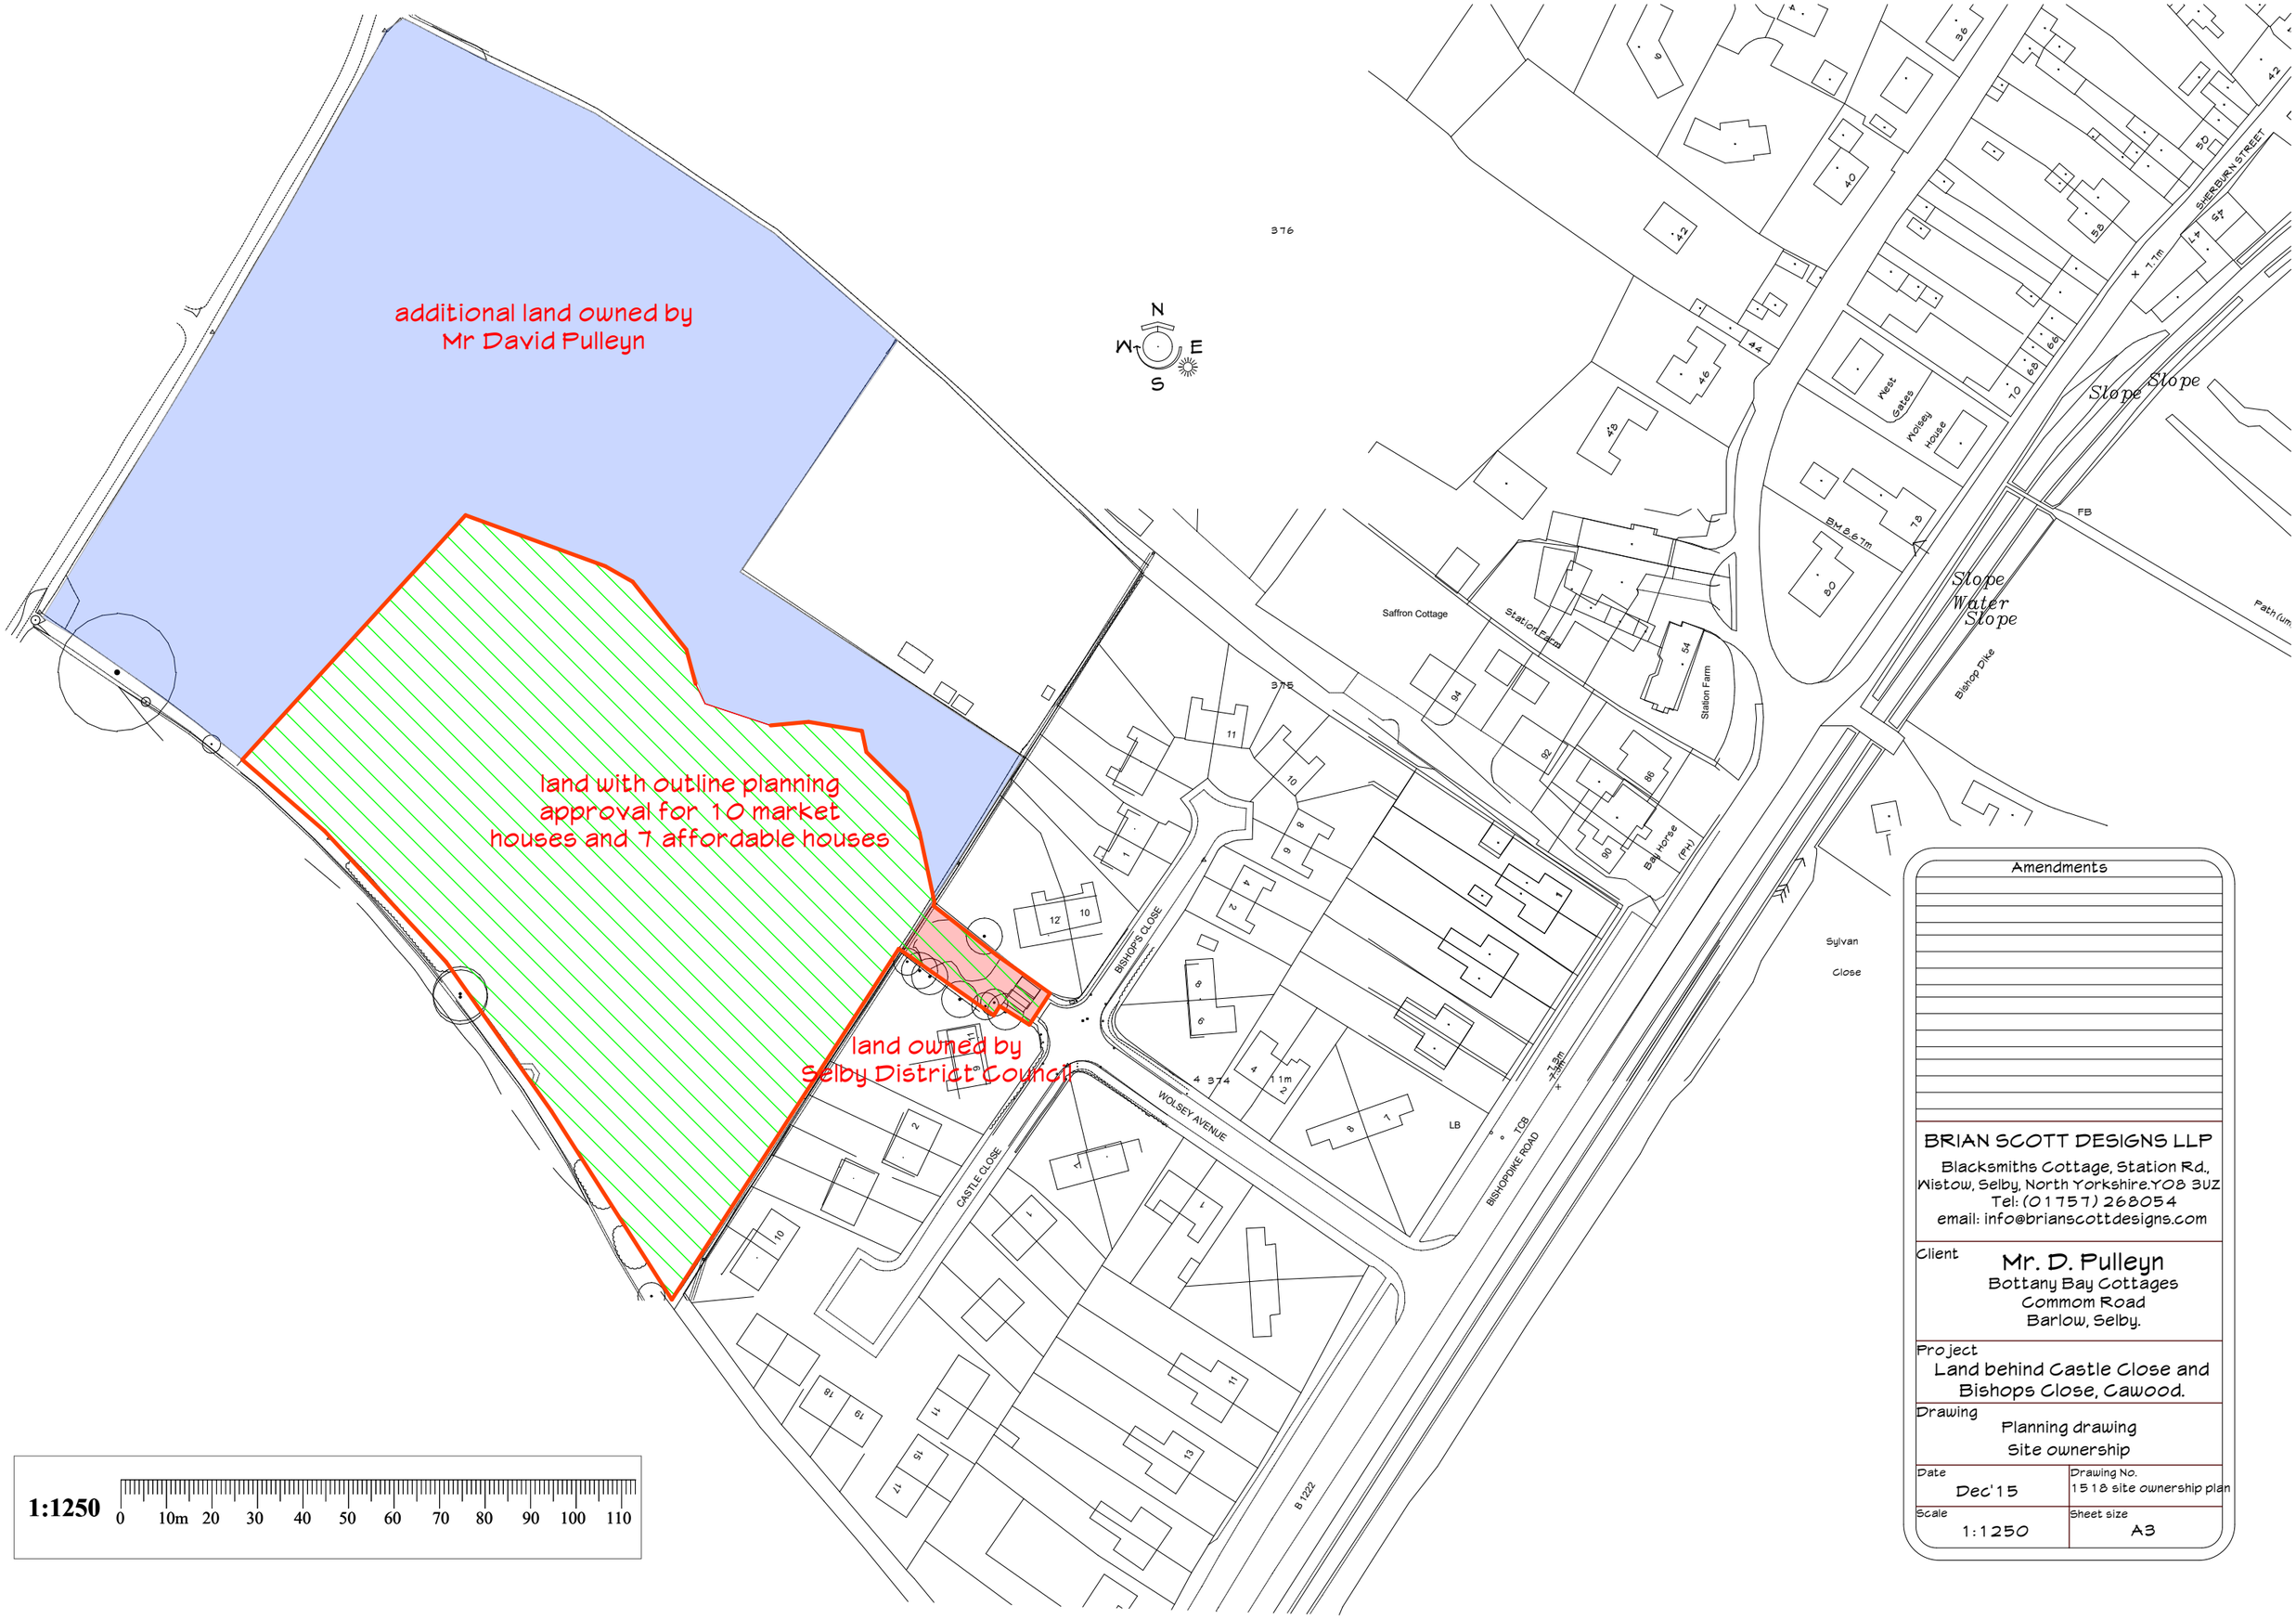

Amendments

BRIAN SCOTT DESIGNS LLP
Blacksmiths Cottage, Station Rd.,
Wistow, Selby, North Yorkshire.YO8 3UZ
Tel: (01757) 268054
email: info@brianscottdesigns.com

Client
Mr. D. Pulleyn
Bottany Bay Cottages
Commom Road
Barlow, Selby.

Project
Land behind Castle Close and
Bishops Close, Cawood.

Drawing
Planning drawing
Site ownership

Date	Drawing No.
Dec'15	1518 site ownership plan
Scale	Sheet size
1:1250	A3